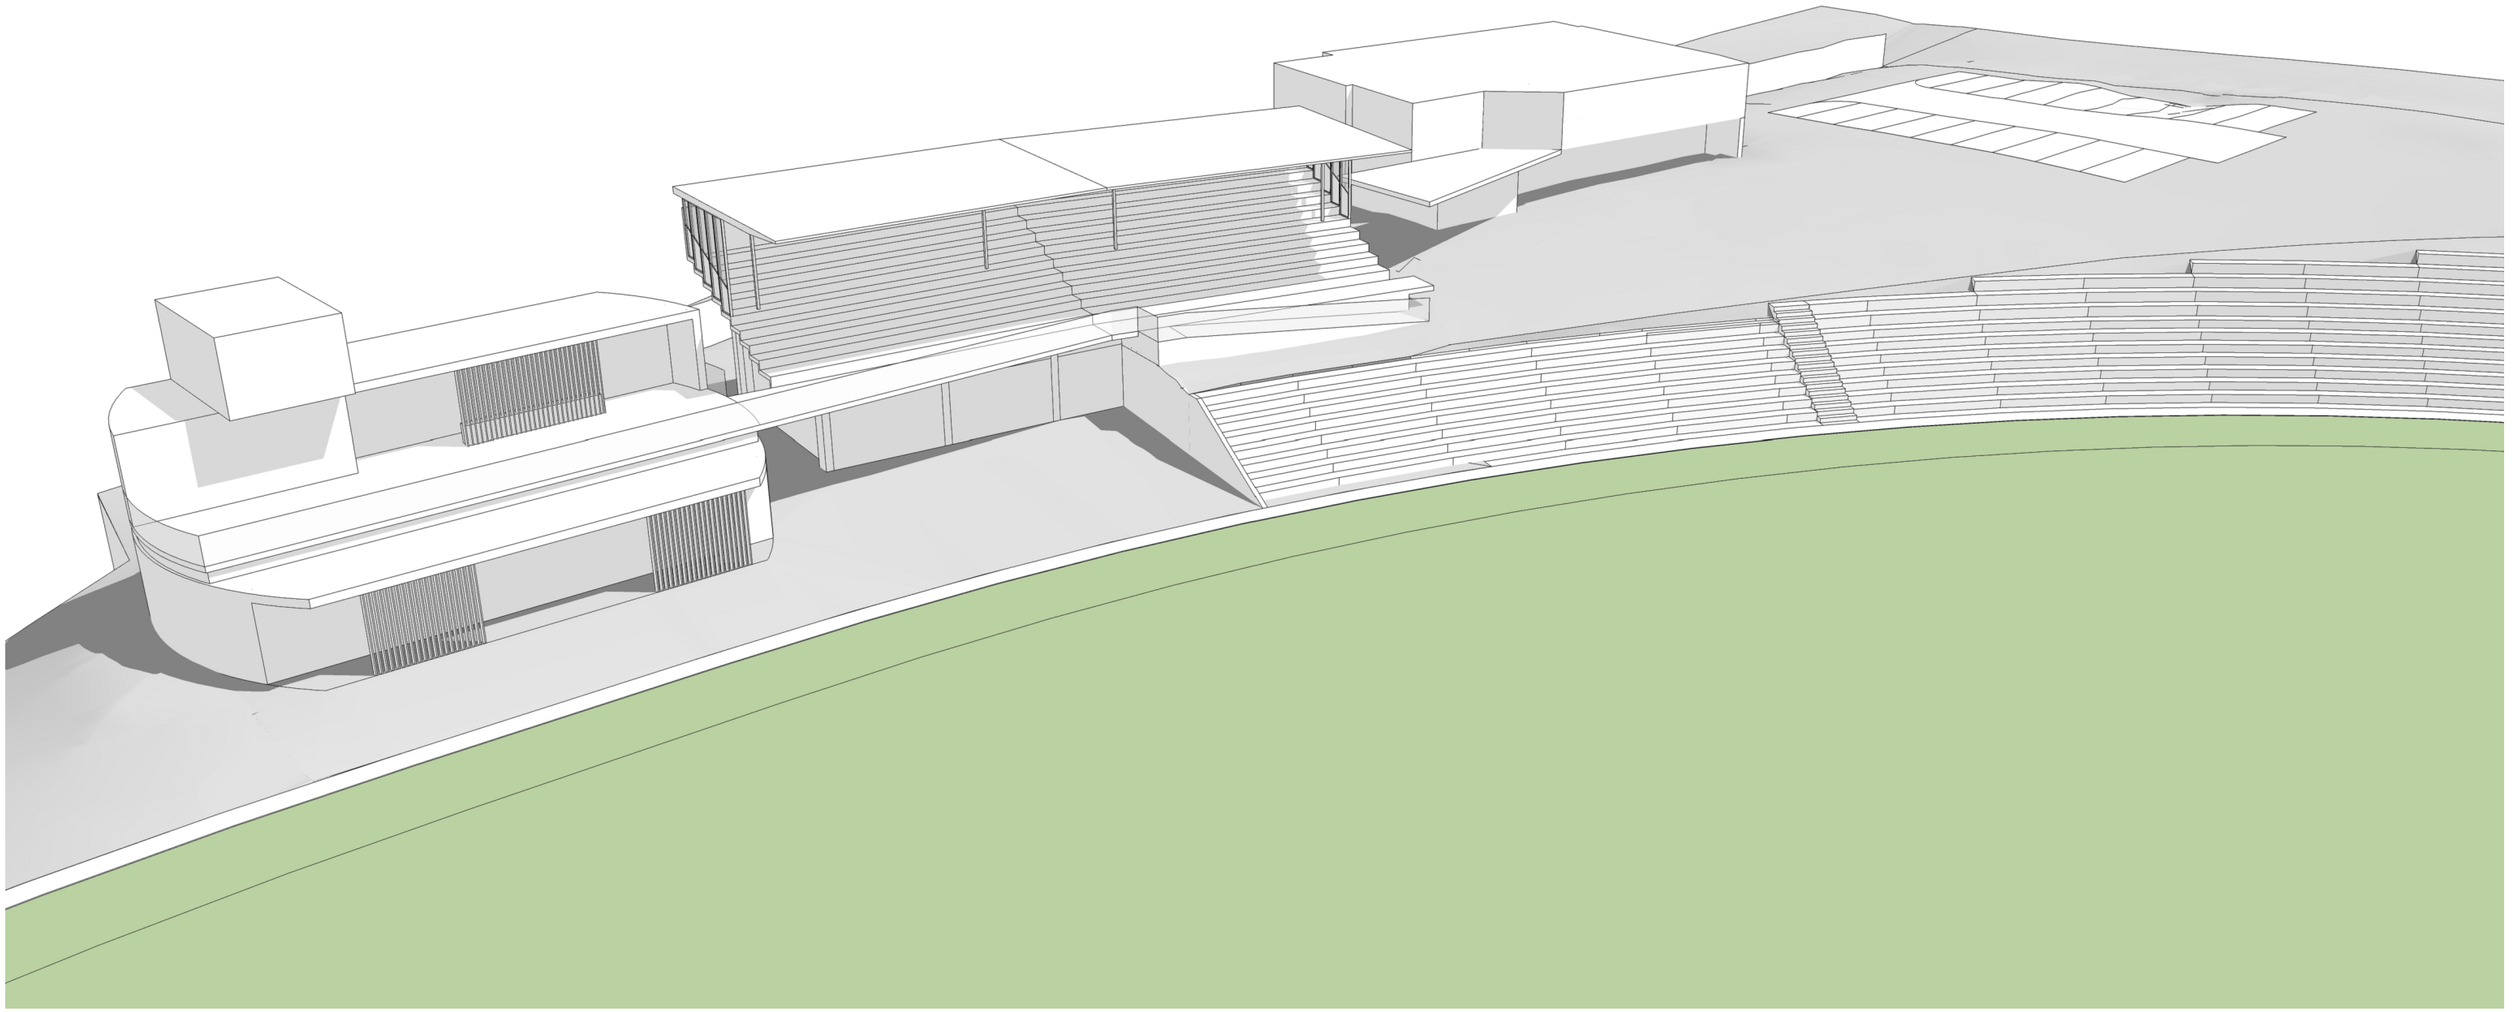

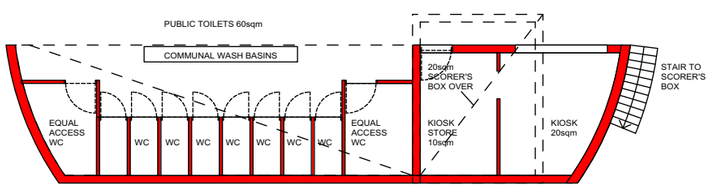

PLAN UPPER LEVEL

NOTE

1. DO NOT SCALE DIMENSIONS FROM PRINTED DRAWING
2. VERIFY ALL DIMENSIONS ON SITE

NOMINATED ARCHITECT: GAETANO PALMESE
TASMANIA BOA / REGISTERED ARCHITECT # 888
TASMANIA BUILDING PRACTITIONER ACCREDITATION # CC6164O
ABN: 34 934 298 657

COPYRIGHT GAETANO PALMESE ARCHITECTS

REV	DATE	ISSUE / DESCRIPTION

LEGEND

GAETANO PALMESE
ARCHITECTS

LEVEL 1 / 5 MORRISON STREET HOBART TASMANIA 7000
T: 03 6294 0340
contact @ gaetanopalmese.com
www.gaetanopalmese.com

0 1 10M

PROJECT
HCC _ QUEENBOROUGH OVAL
LOCATION
SANDY BAY
DRAWING TITLE
CONCEPT UPDATE / 3D VIEW
DATE
18 NOVEMBER 2022

SCALE	DRAWN	CHECKED
1:200 @ A3		GP

PROJECT #	DRAWING #	REV #
X2115	SK-004	